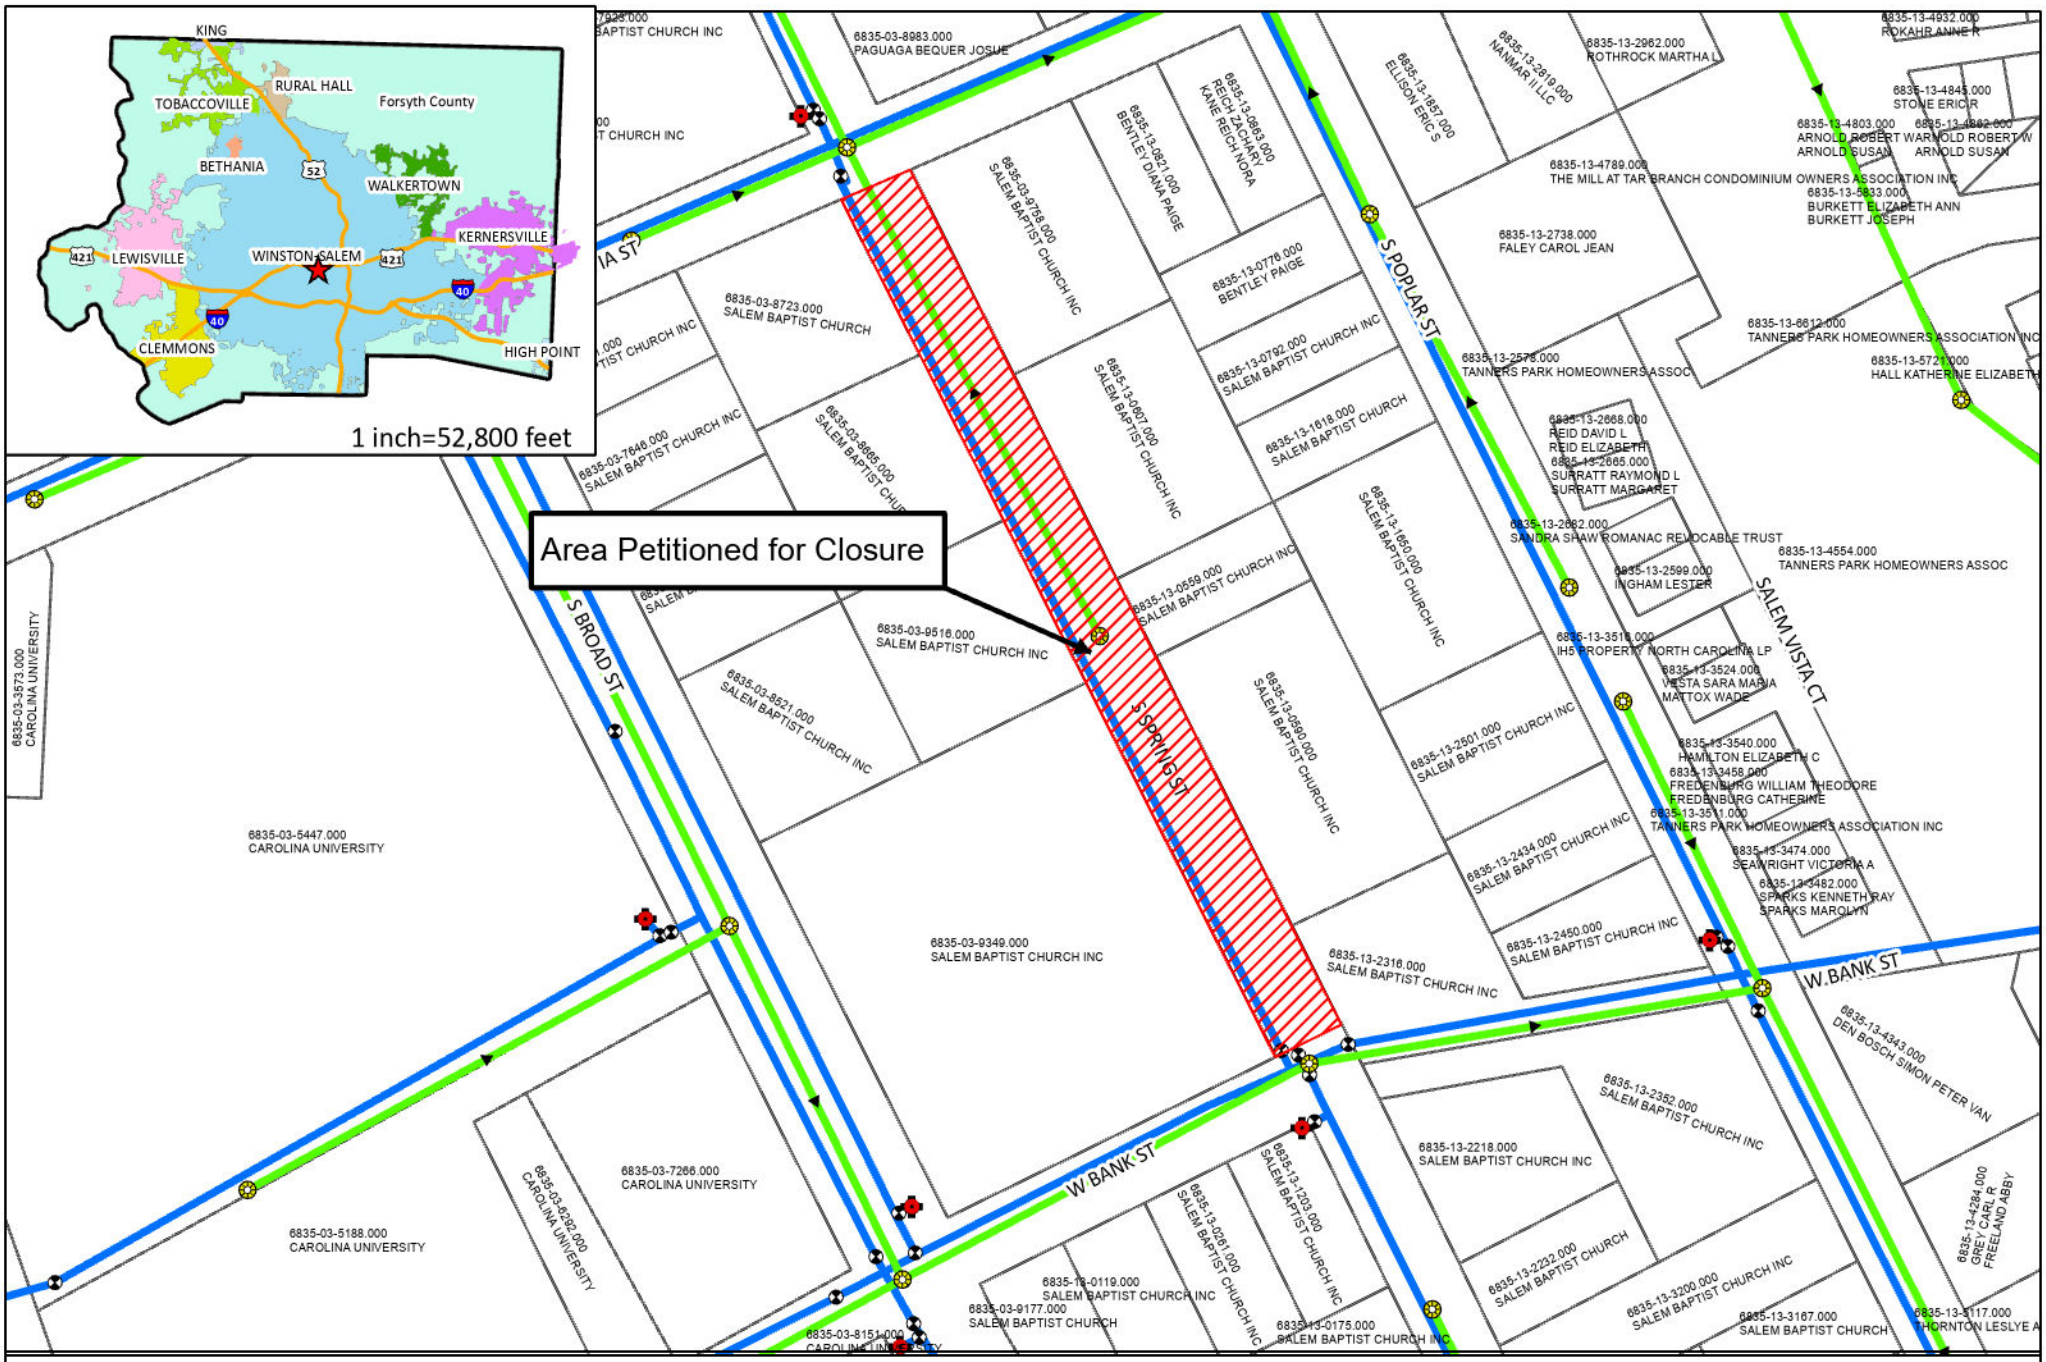

Winston-Salem

PETITION TO CLOSE AND ABANDON A PORTION OF SOUTH SPRING STREET

Area Petitioned for Closure

Parcels

N W E S

1 inch=105 feet