EXHIBIT A

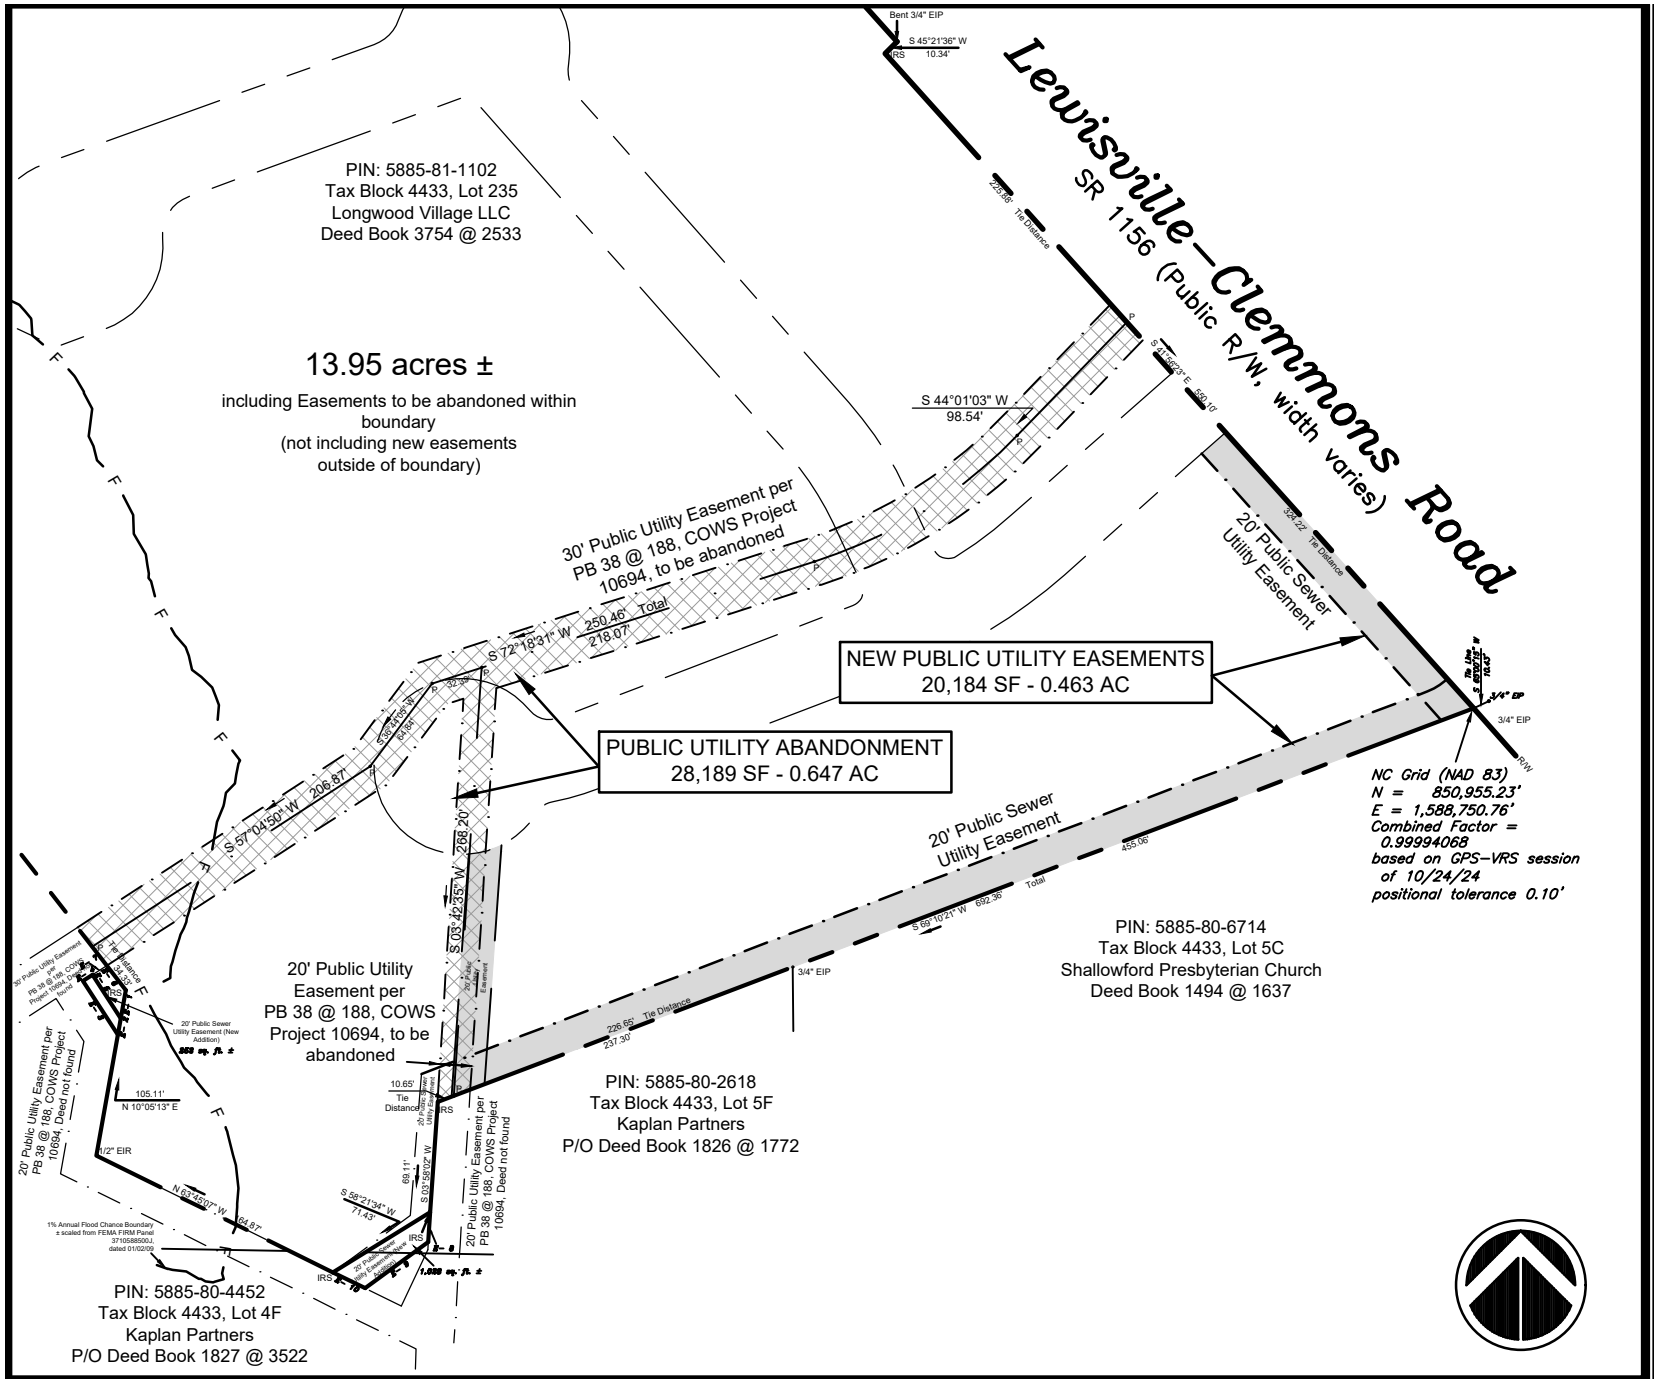

Allied Design, Inc.
CIVIL ENGINEERING ◆ LAND SURVEYING
4720 KESTER MILL ROAD
WINSTON-SALEM, NORTH CAROLINA 27103
Phone: (336) 765-2377
Fax: (336) 760-8886
http://www.allied-engsurv.com

PROJECT NO.: 19-048
DATE: 10/30/2024
SCALE: 1"=120'
SHEET: 1 OF 1

LONGWOOD VILLAGE
PUBLIC UTILITY EASEMENT ABANDONMENTS