EXISTING STREET FACADE ELEVATION

NTS

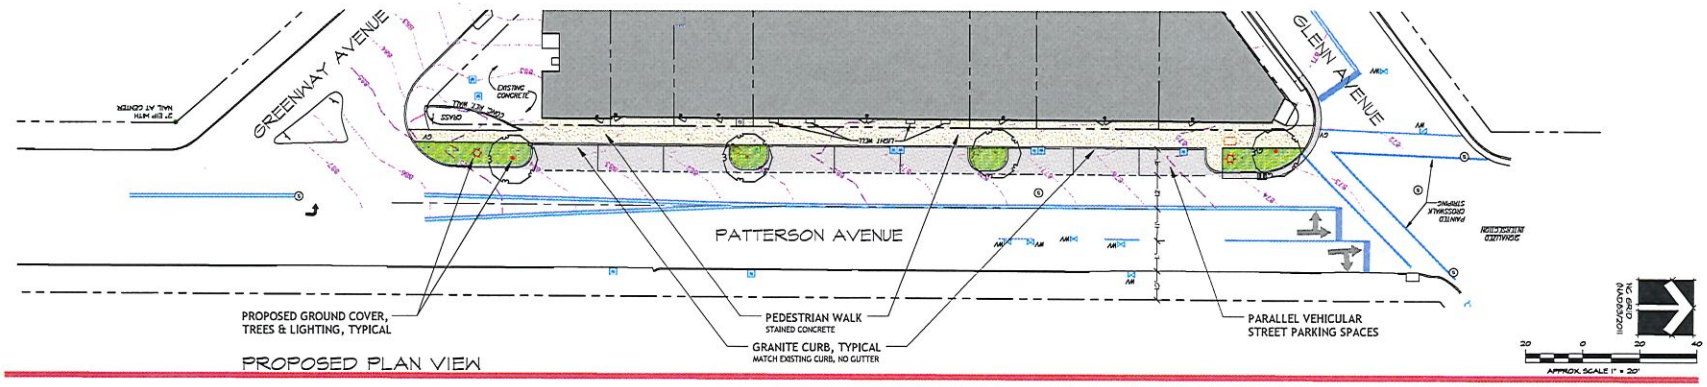

PROPOSED PLAN VIEW

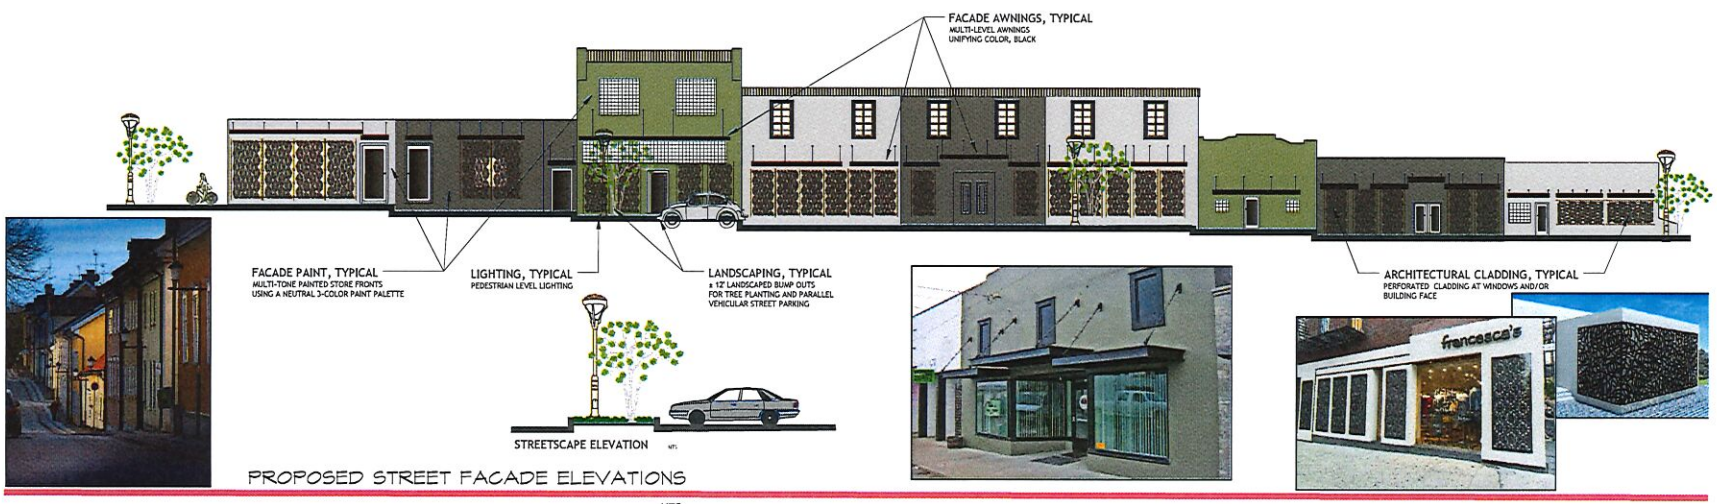

PROPOSED STREET FACADE ELEVATIONS

NTS

JORDAN CONSULTANTS, ASLA, PA
MASTER PLANNING · LANDSCAPE ARCHITECTURE
SITE/CIVIL ENGINEERING
3714 EL SANTOS COURT · WINSTON-SALEM, NC 27105
TEL 336.777.1156 · FAX 336.777.1156 · jordanconsultants@aol.com

FOR REVIEW ONLY

Consulting Engineer:

Seal:

Consulting Architect:

Site Surveyor:

Owner/Developer:

Development Name:
PATTERSON AVENUE STREETSCAPE RENOVATIONS
STREET ADDRESS
CITY, STATE

PROPOSED RUCA IMPROVEMENTS FOR PATTERSON AVE. TARGETED BLOCK

Owner's Review Date: 2/2/2018
Submittal Date:
Revisions:

Sheet Number:

As instruments of service these drawings and the design represented are the property of Jordan Consultants. Reproduction, or use of these drawings other than for the project intended without written consent from the landscape architect is prohibited. Unauthorized use will be subject to legal action.