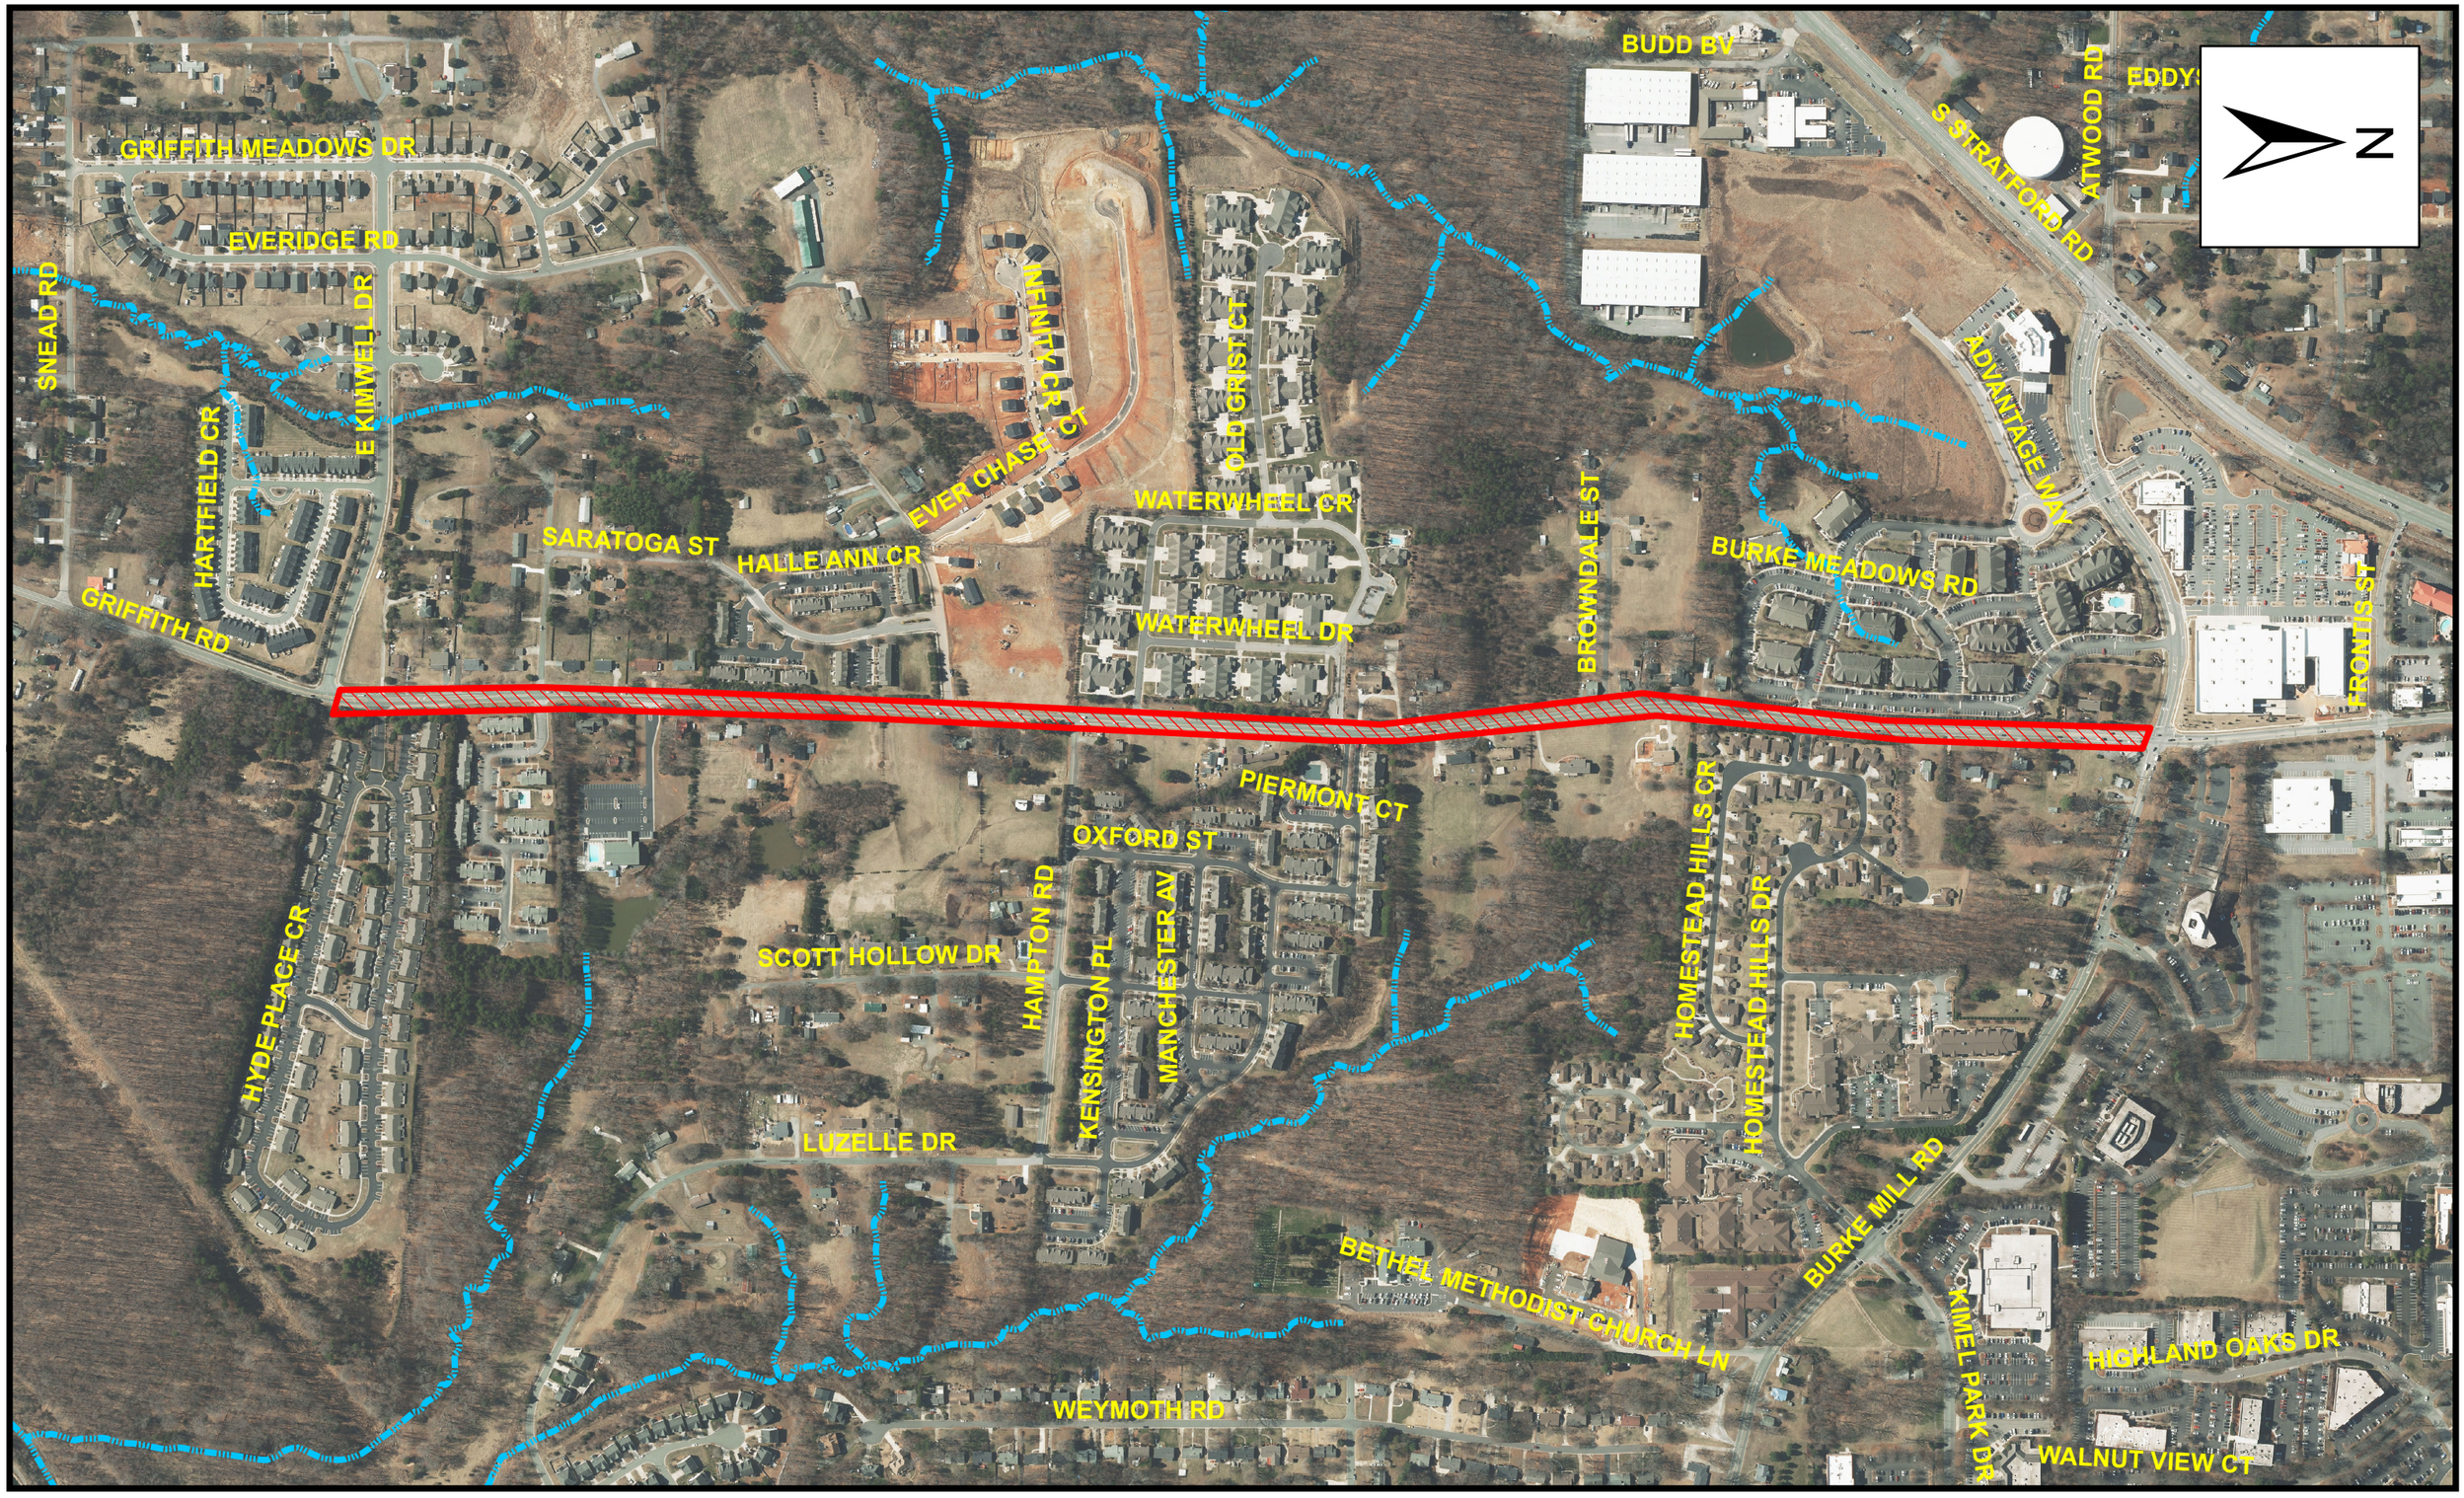

EB-5954 GRIFFITH ROAD SIDEWALK PROJECT