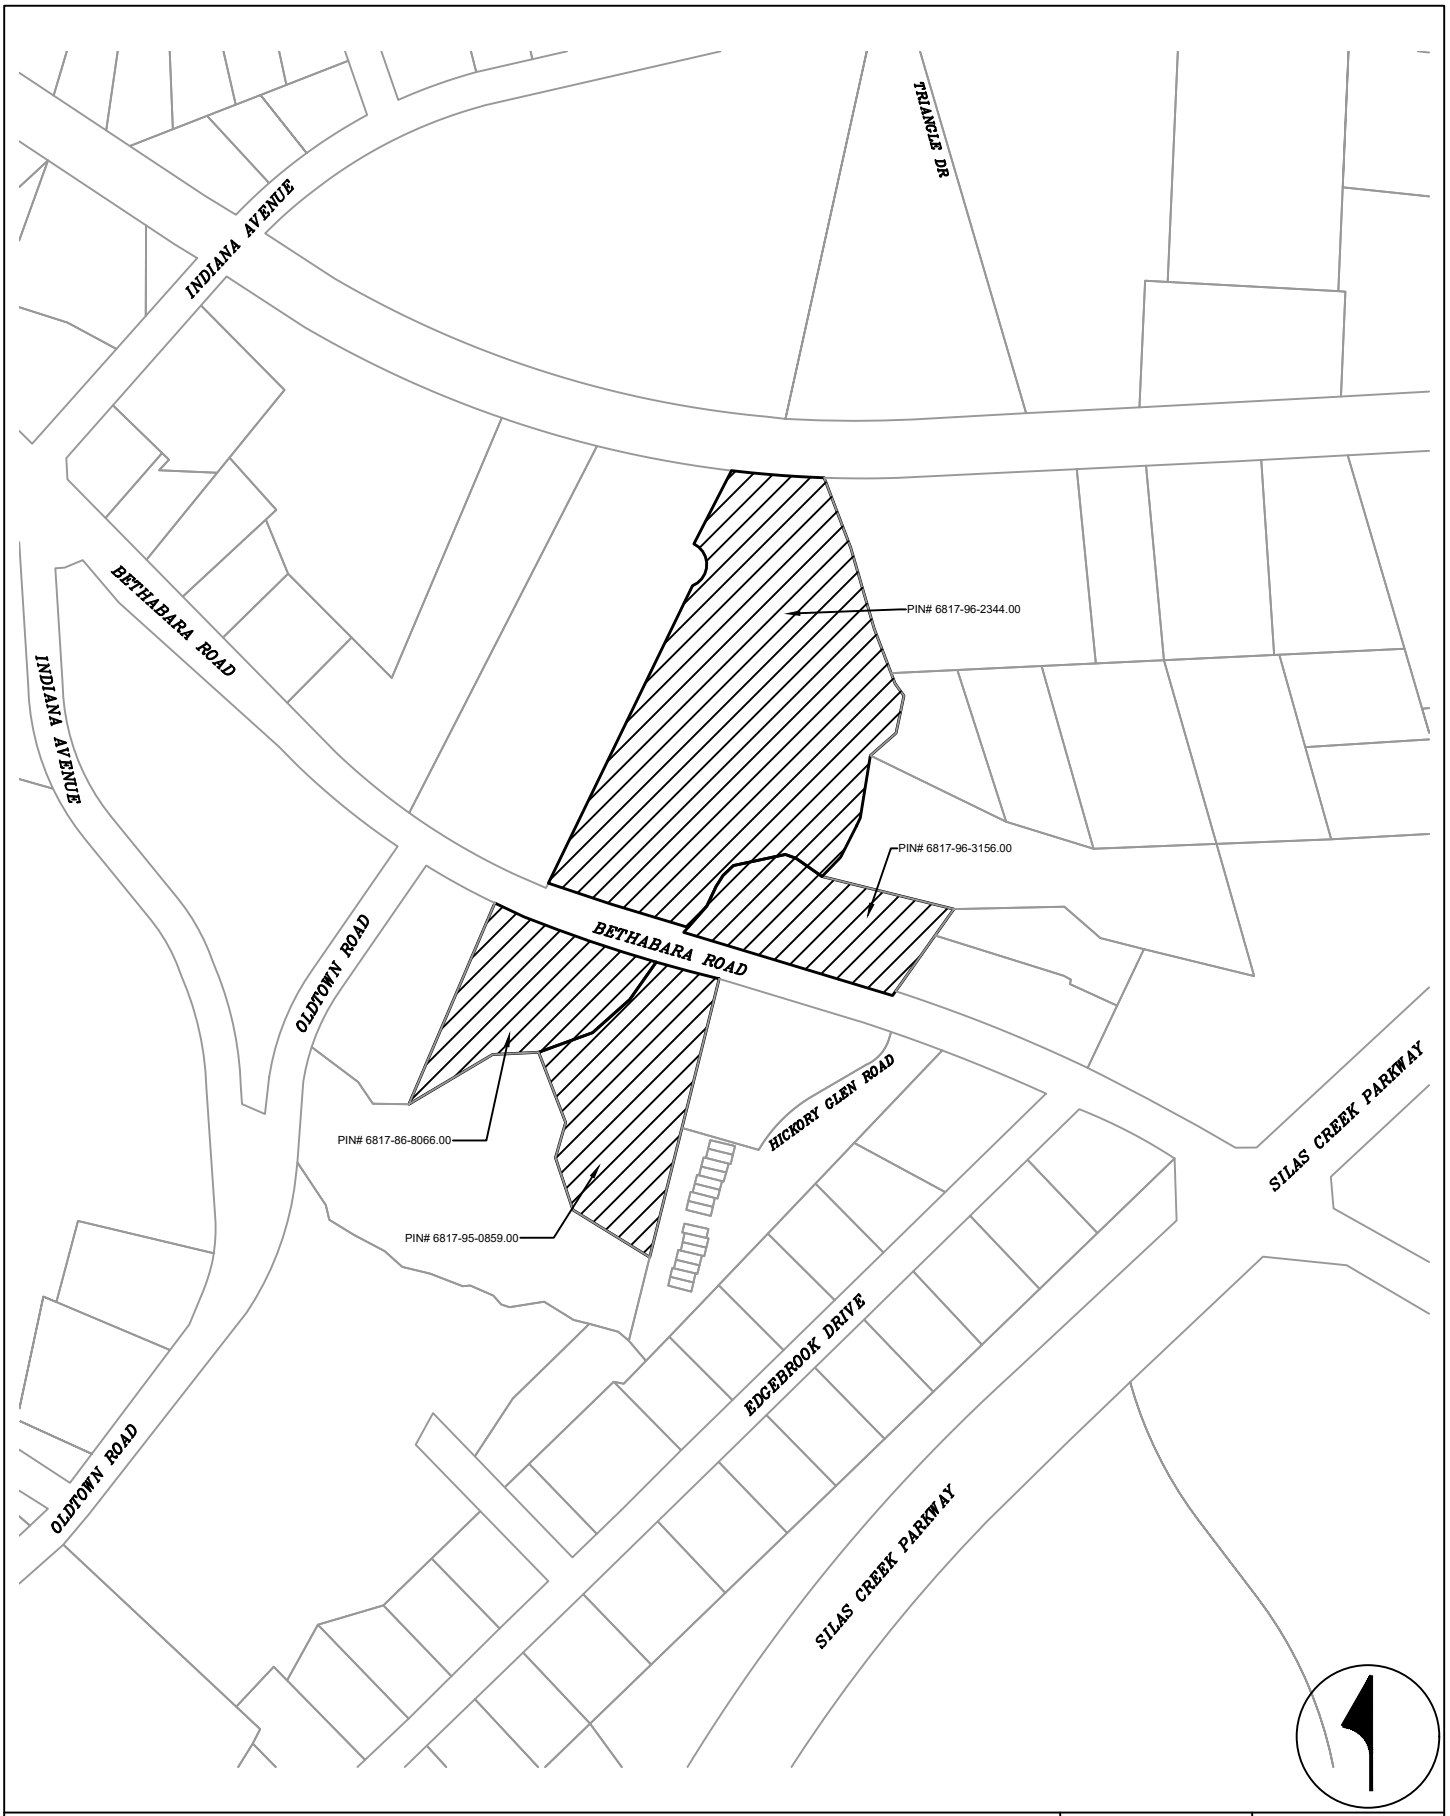

BETHABARA ROAD CULVERT REPLACEMENT PROJECT	NOT TO SCALE	DATE 5-14-24