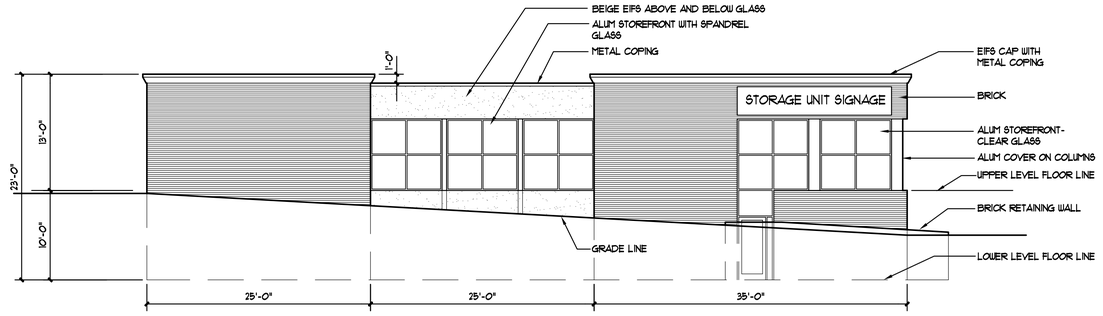

EXTERIOR WALL SURFACE	
TOTAL WALL AREA-STREET SIDE:	1296 SF
GLASS SURFACE REQUIRED (25%):	324 SF
GLASS AREA PROVIDED:	332 SF
SIGN AREA ALLOWED (10%):	129.6 SF
SIGN AREA SHOWN:	55 SF

NORTH ELEVATION

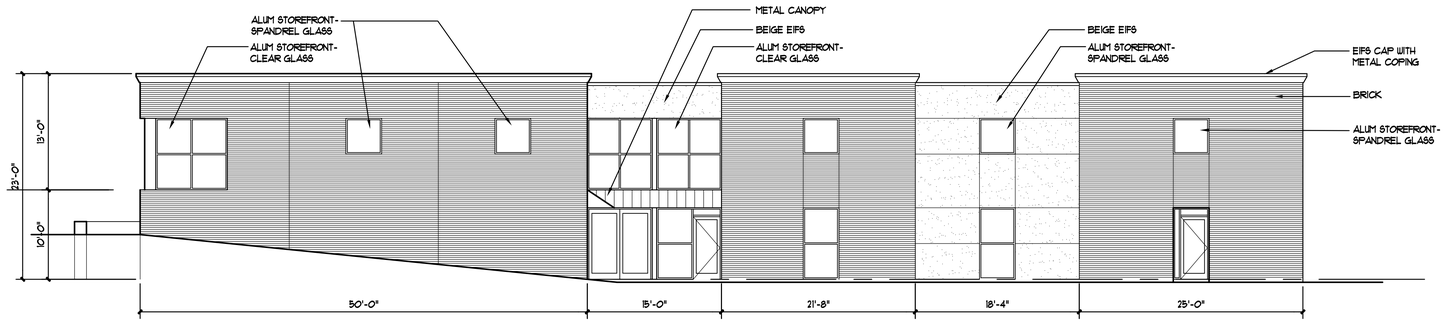

WEST ELEVATION

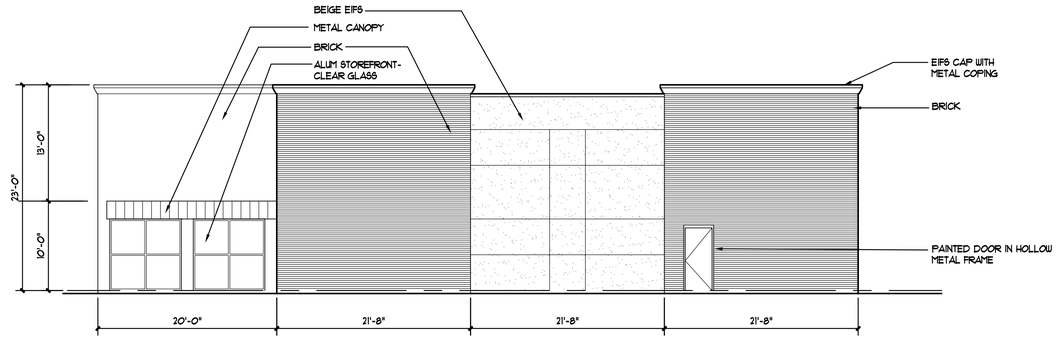

SOUTH ELEVATION

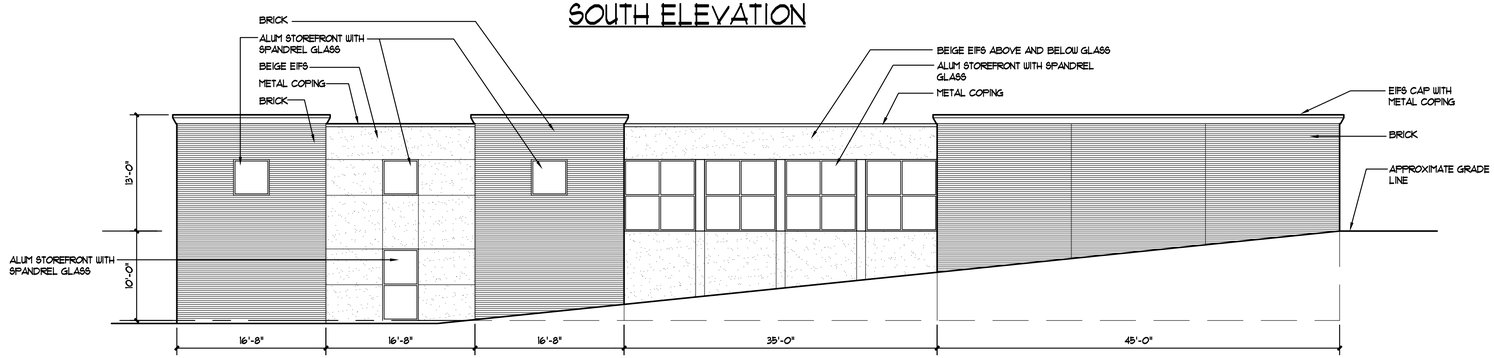

EAST ELEVATION

PRELIMINARY - NOT FOR CONSTRUCTION

ALLIANCE ARCHITECTURE OF THE TRIAD
720 Coliseum Drive, Suite 112 | Winston-Salem, NC 27106 | Ph. 336-722-4447

REVISIONS

© 2021 ALLIANCE ARCHITECTURE OF THE TRIAD, PC

STORAGE UNITS

4728 Country Club Road
Winston-Salem, NC

JOB 22134

DATE 2-20-2023

DRAWN

SHEET

OF -