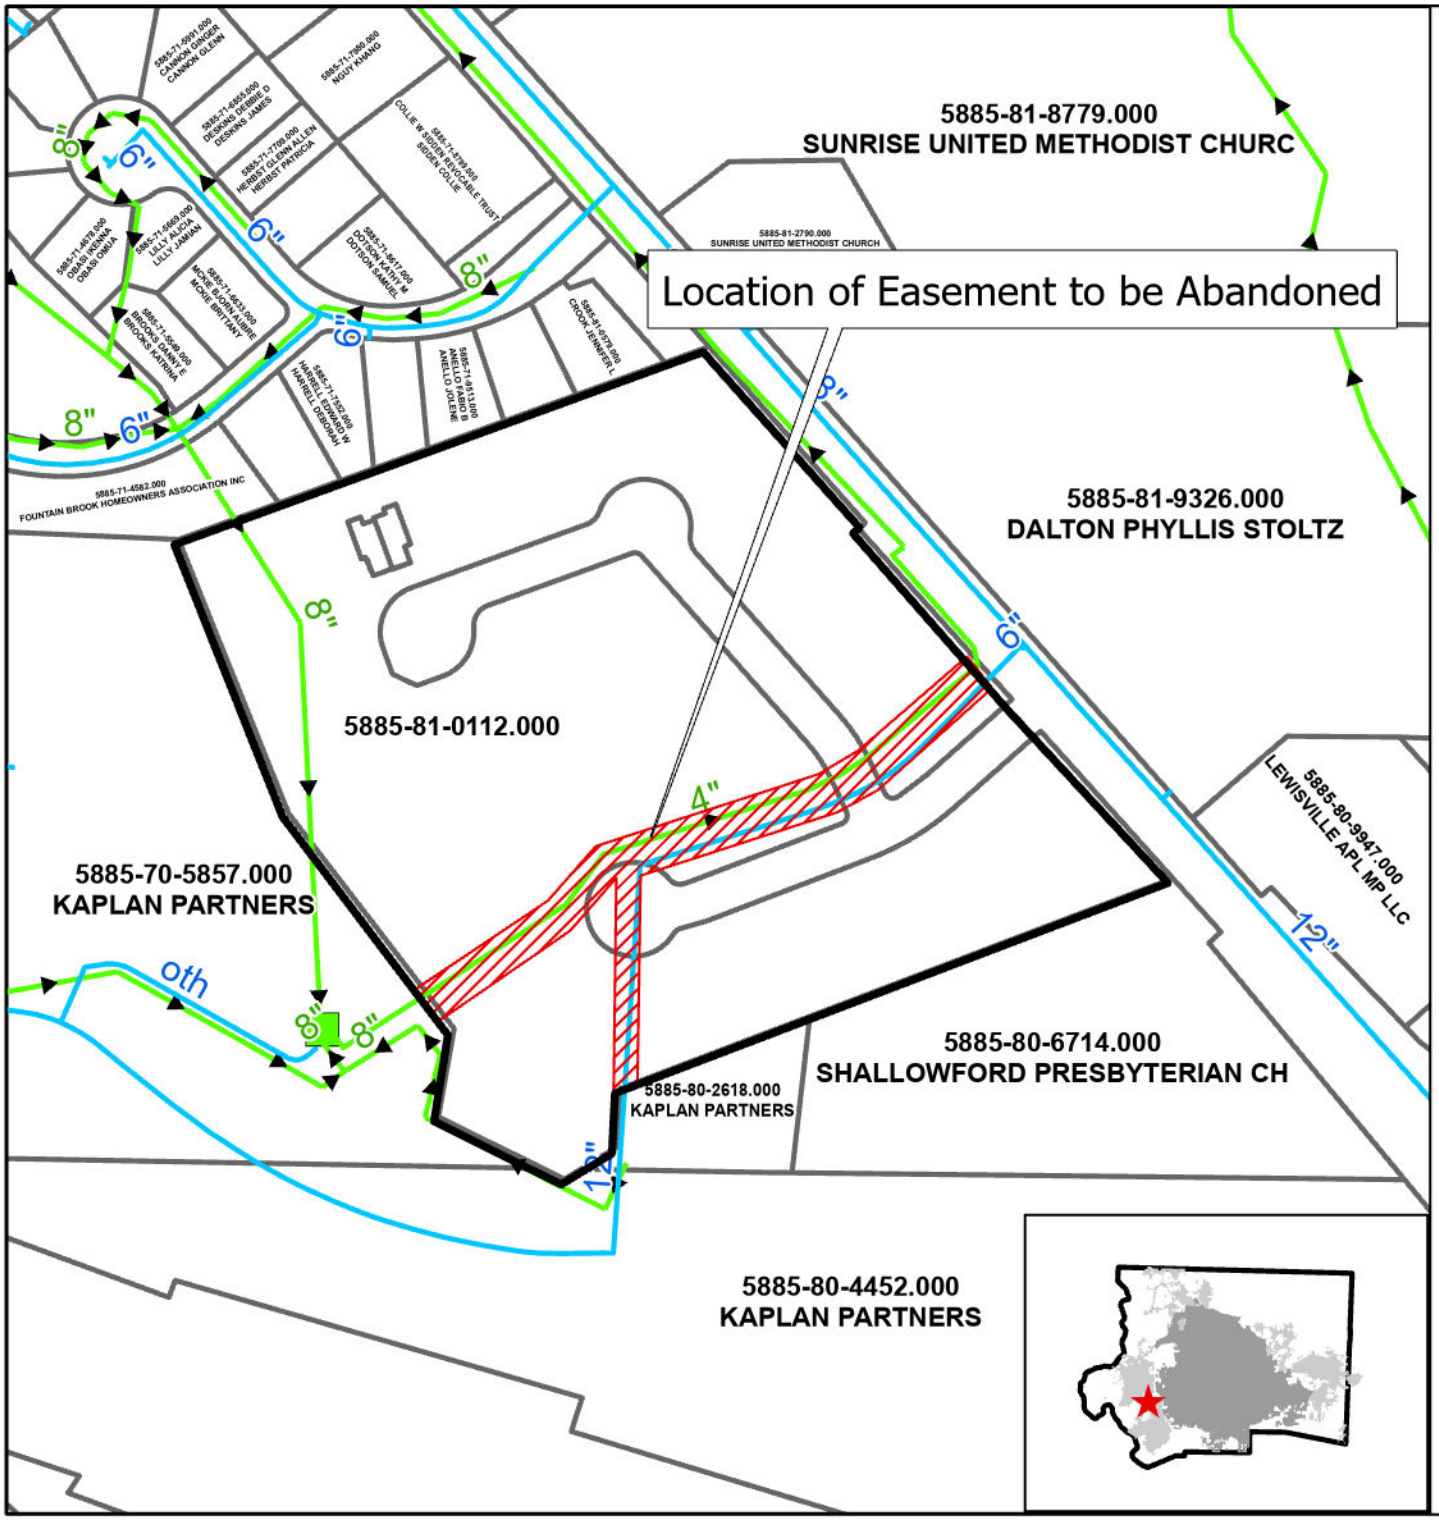

N

1 IN = 225 FT

REQUEST TO ABANDON A PORTION OF A PUBLIC UTILITY EASEMENT

Abandoned Water Main

Abandoned Sewer Main

Selected Property

Easement to be Abandoned

Winston-Salem