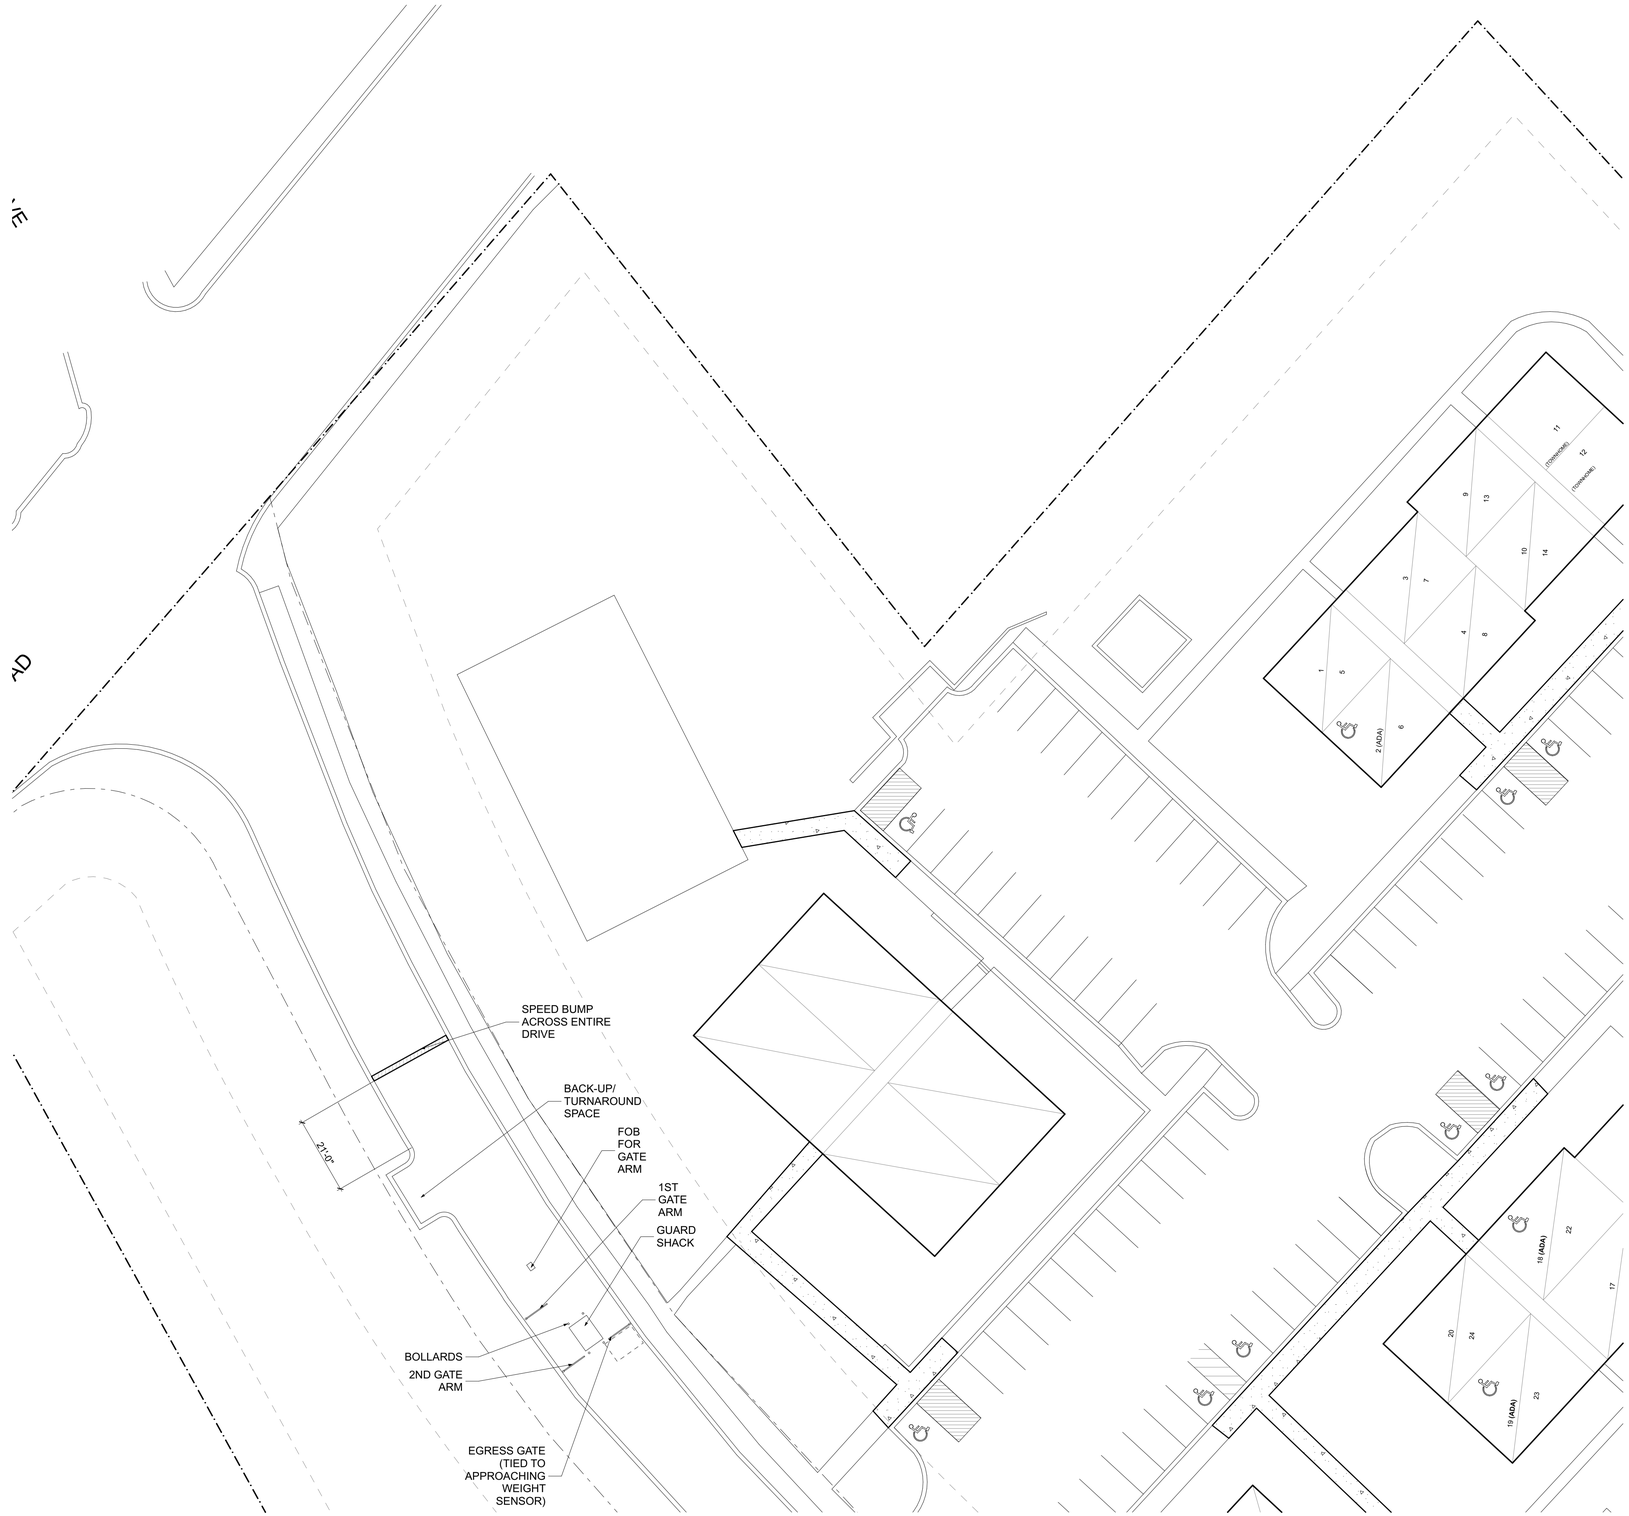

1 PROPOSED ARCHITECTURAL SITE PLAN
SCALE: 1" = 20'

BDG
Benton Design Group

Benton Design Group
457 Dames Park Drive
O'Fallon, MO 63366
P: (636) 515.0382
E: adam@bentondg.com

BENTON DESIGN GROUP
MISSOURI STATE CERTIFICATE OF AUTHORITY:
2015025158

CONSULTANT

THIS DRAWING AND THE DETAILS ON IT ARE THE SOLE PROPERTY OF THE ARCHITECT AND MAY BE USED FOR THIS SPECIFIC PROJECT ONLY. IT SHALL NOT BE LOANED, COPIED OR REPRODUCED IN WHOLE OR IN PART OR FOR ANY OTHER PURPOSE OR PROJECT WITHOUT THE WRITTEN CONSENT OF THE ARCHITECT

© COPYRIGHT 2015 BY BENTON DESIGN GROUP

CONSTRUCTION SET

ADAM TIMOTHY RICKETT
REGISTERED ARCHITECT
13349
NORTH CAROLINA
O'FALLON, MO
9.2.2016

ROLLING HILLS APARTMENTS

770 FERRELL CT
WINSTON-SALEM, NC 27101
STEELE PROPERTIES
6795 E. TENNESSEE AVE 5TH FLOOR
DENVER CO 80224 USA

1" ACTUAL

IF THE ABOVE DIMENSION DOES NOT MEASURE ONE INCH (1") EXACTLY, THIS DRAWING WILL HAVE BEEN ENLARGED OR REDUCED, AFFECTING ALL LABELED SCALES.

MARK	DATE	REVISIONS

ISSUE DATE:	**ISSUE DATE**
SCALE:	AS NOTED
DRAWN BY:	ATP
CHECKED:	
PROJECT:	15-2-010

AS100

PLOTTED ON: 9/14/20

ARCHITECTURAL SITE PLAN

I:\Users\adampickett\Desktop\ROLLING HILLS SITE PLAN FOR CIVIL.pln

ROLLING HILLS SITE PLAN FOR CIVIL.pln