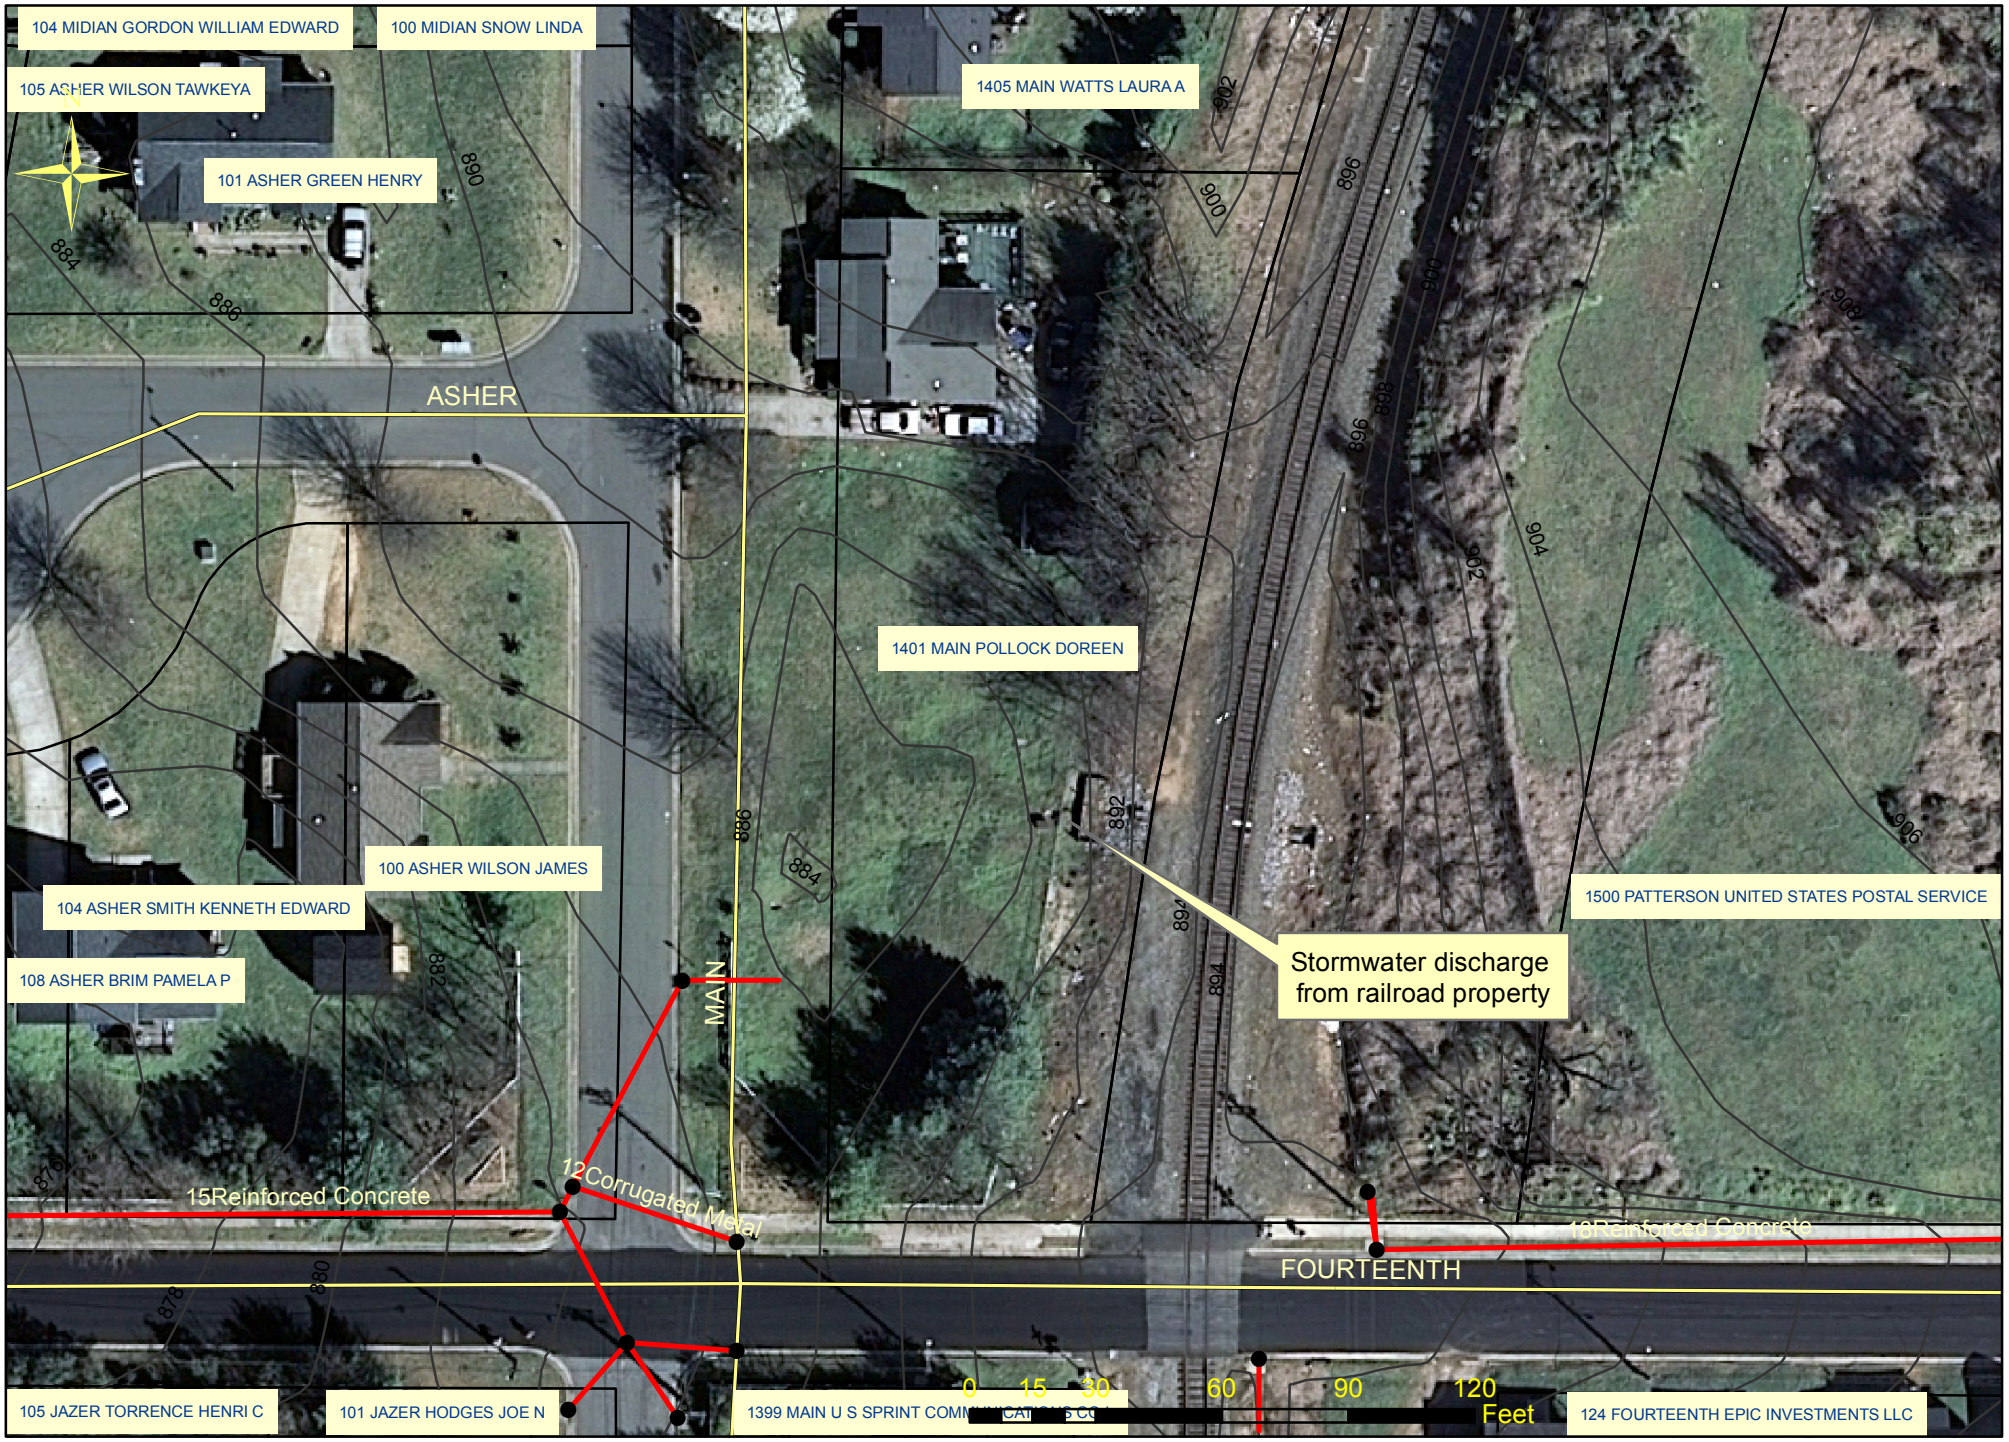1401 North Main Street Drainage Exhibit