LINE	BEARING	DISTANCE
L1	N 01°46'25" W	26.01'
L2	N 89°39'24" E	50.01'
L3	S 87°15'39" E	32.61'
L4	S 85°44'18" E	1.22'
L5	N 89°11'30" E	8.42'
L6	N 89°48'29" E	20.61'
L7	S 89°38'27" W	33.11'
L8	S 89°38'27" W	49.88'
L9	S 89°45'53" W	50.12'
L10	S 89°00'55" W	5.30'
L11	S 00°32'40" E	26.00'
L12	N 06°54'26" W	42.61'

NC GRID TIE

I, David J. Sgroi, certify that this map was drawn under my supervision from an actual GPS (or GNSS) survey made under my supervison and the following information was used to perform the survey
Class of survey: Class A
Positional accuracy: 0.05'
Type of GPS (or GNSS) field procedure: NC VRS
Date(s) of survey : FEB 02, 2017
Datum/Epoch : NAD 83 (2011)
Published/fixed control: VRS
Geoid model: (12A)
Combined grid factor: 0.99994629
Units : U.S. Feet

"I certify that this map was drawn under my supervision from an actual survey made under my supervision (deed description recorded in Book SEE, page REF or other reference source _____); that the boundaries not surveyed are indicated as drawn from information in Book SEE , page REF or other reference source _____; that the ratio of precision or positional accuracy is _____; and that this map meets the requirements of The Standards of Practice for Land Surveying in North Carolina (21 NCAC 56. 1600)."

APRIL 19, 2017, REVISED MAY 7TH, 2017- ADDED MISSING LABELS

Professional Land Surveyor

NORTH CAROLINA PROFESSIONAL SEAL L-3681 LAND SURVEYOR DAVID J. SGROI

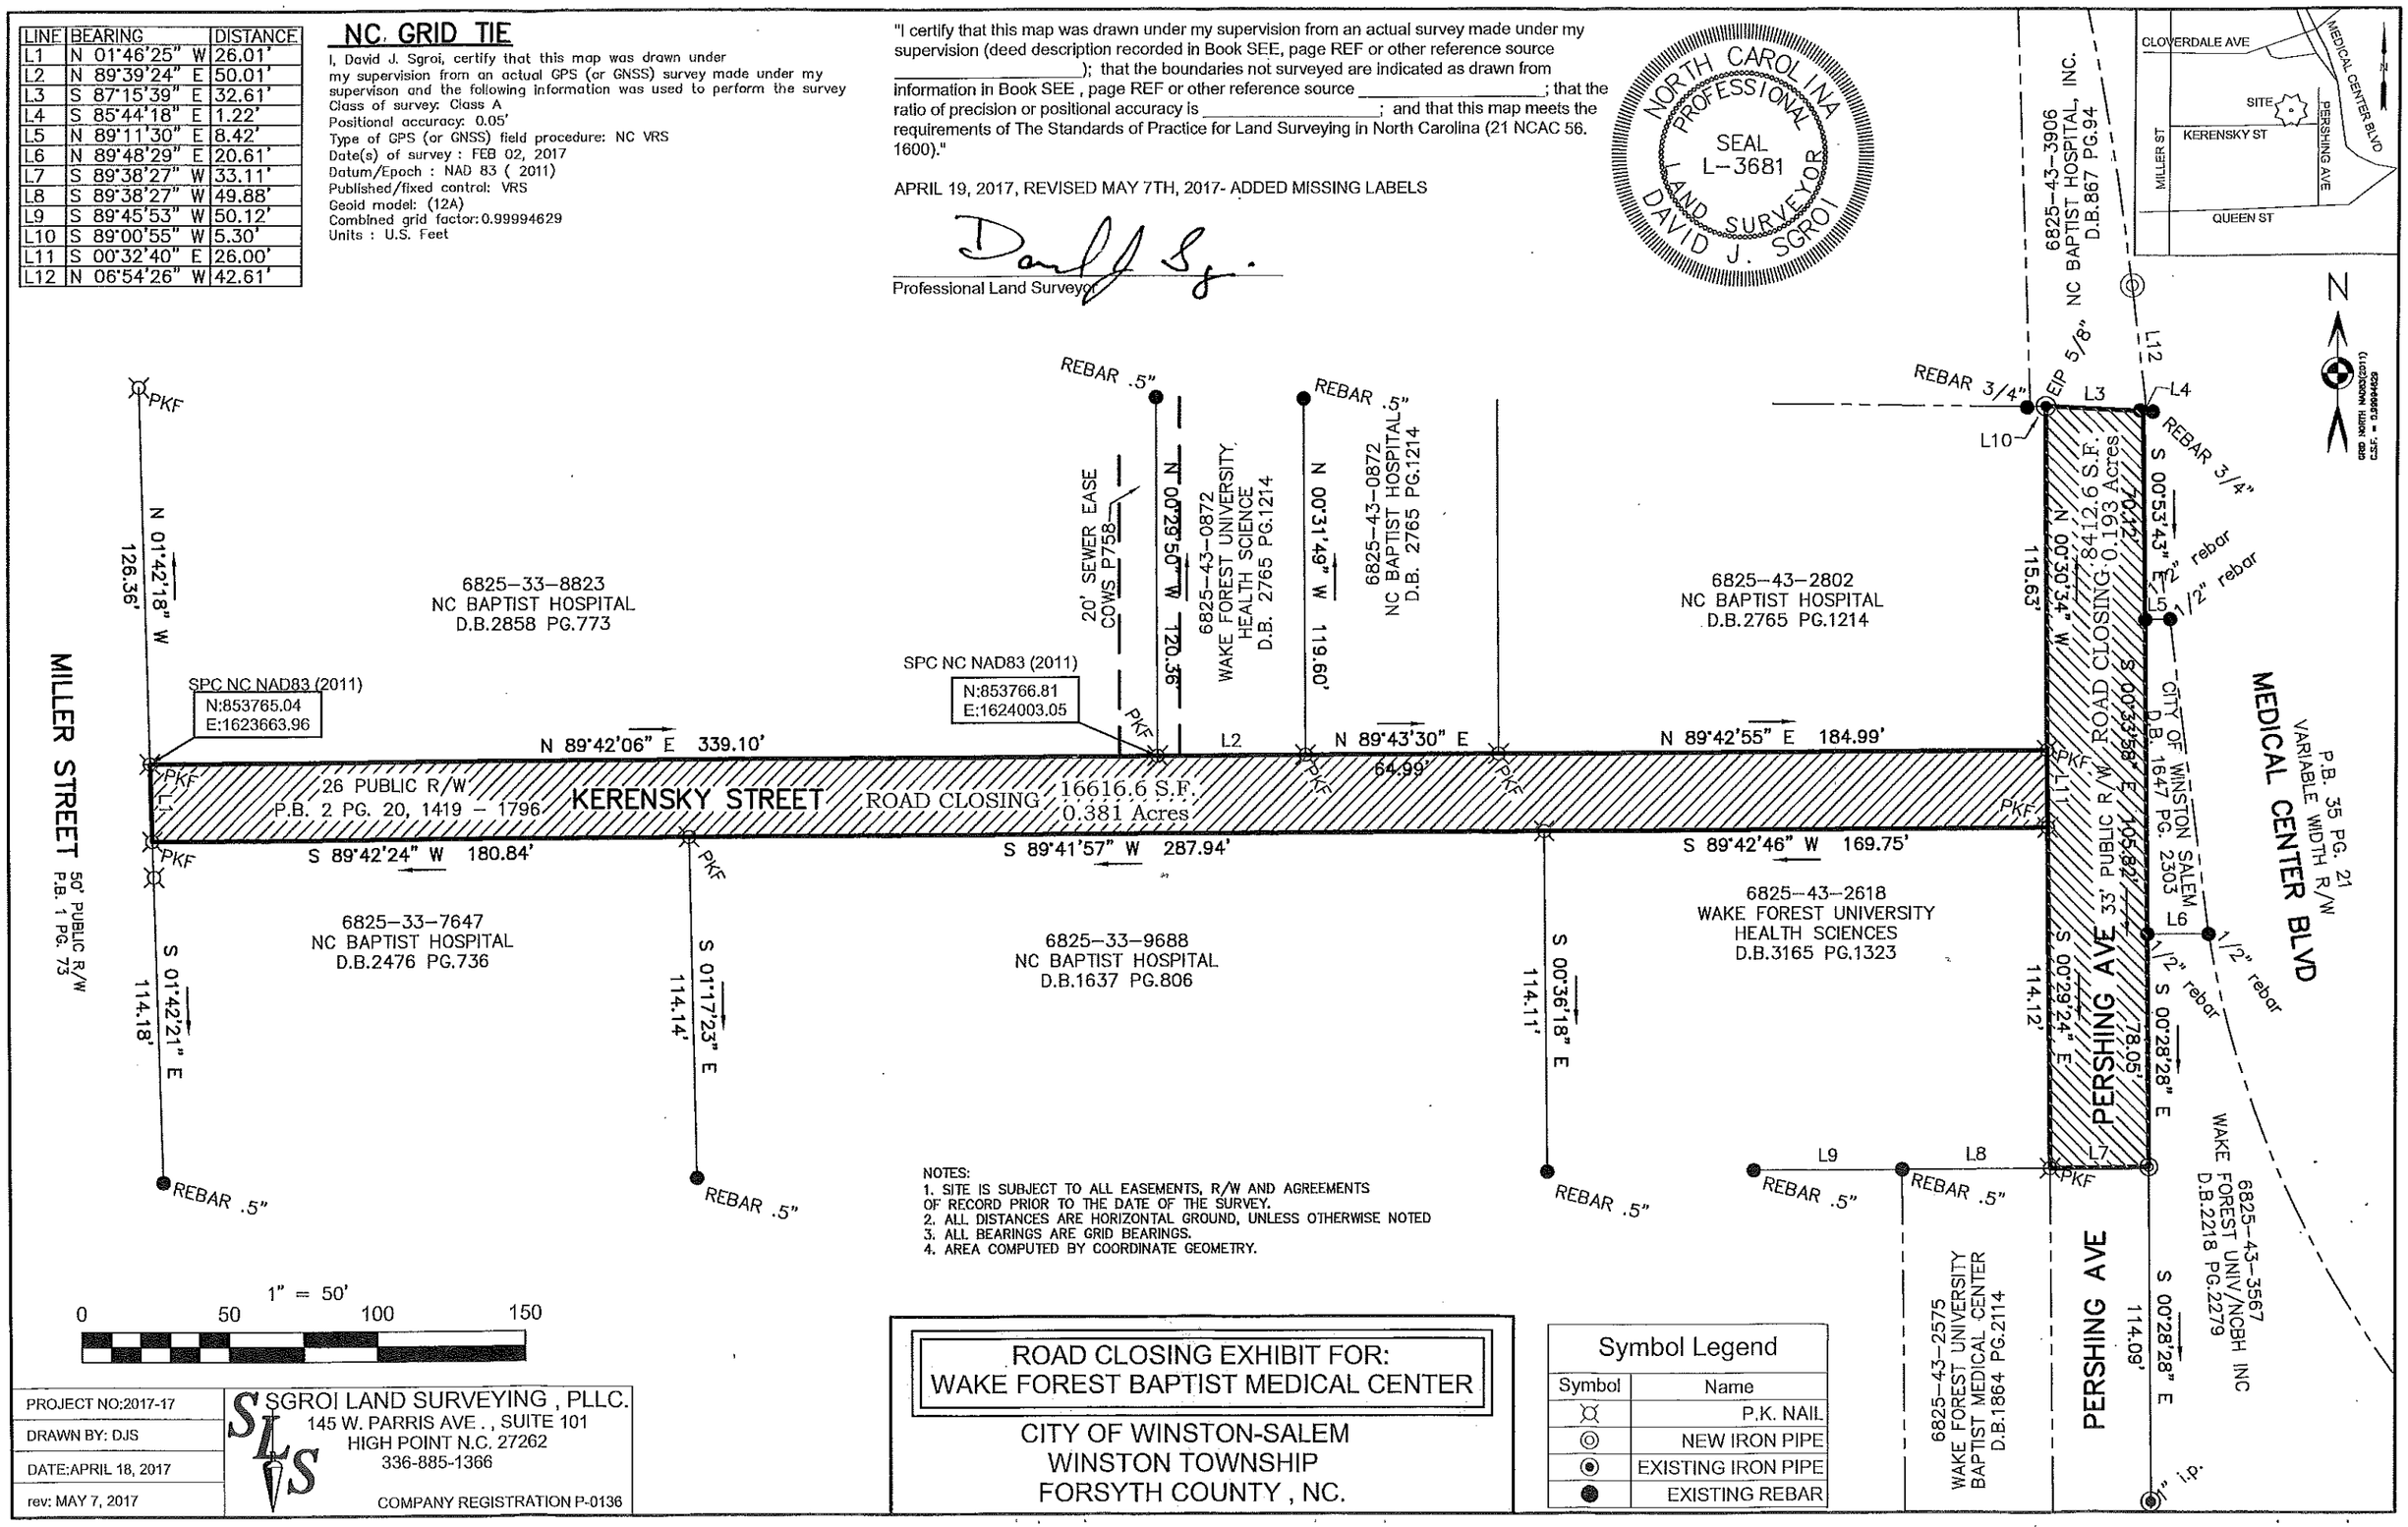

NOTES:
1. SITE IS SUBJECT TO ALL EASEMENTS, R/W AND AGREEMENTS OF RECORD PRIOR TO THE DATE OF THE SURVEY.
2. ALL DISTANCES ARE HORIZONTAL GROUND, UNLESS OTHERWISE NOTED
3. ALL BEARINGS ARE GRID BEARINGS.
4. AREA COMPUTED BY COORDINATE GEOMETRY.

1" = 50'
0 50 100 150

PROJECT NO:2017-17	SGROI LAND SURVEYING , PLLC. 145 W. PARRIS AVE. , SUITE 101 HIGH POINT N.C. 27262 336-885-1366
DRAWN BY: DJS	
DATE:APRIL 18, 2017	
rev: MAY 7, 2017	COMPANY REGISTRATION P-0136

ROAD CLOSING EXHIBIT FOR:
WAKE FOREST BAPTIST MEDICAL CENTER

CITY OF WINSTON-SALEM
WINSTON TOWNSHIP
FORSYTH COUNTY , NC.

Symbol Legend

Symbol	Name
	P.K. NAIL
	NEW IRON PIPE
	EXISTING IRON PIPE
	EXISTING REBAR